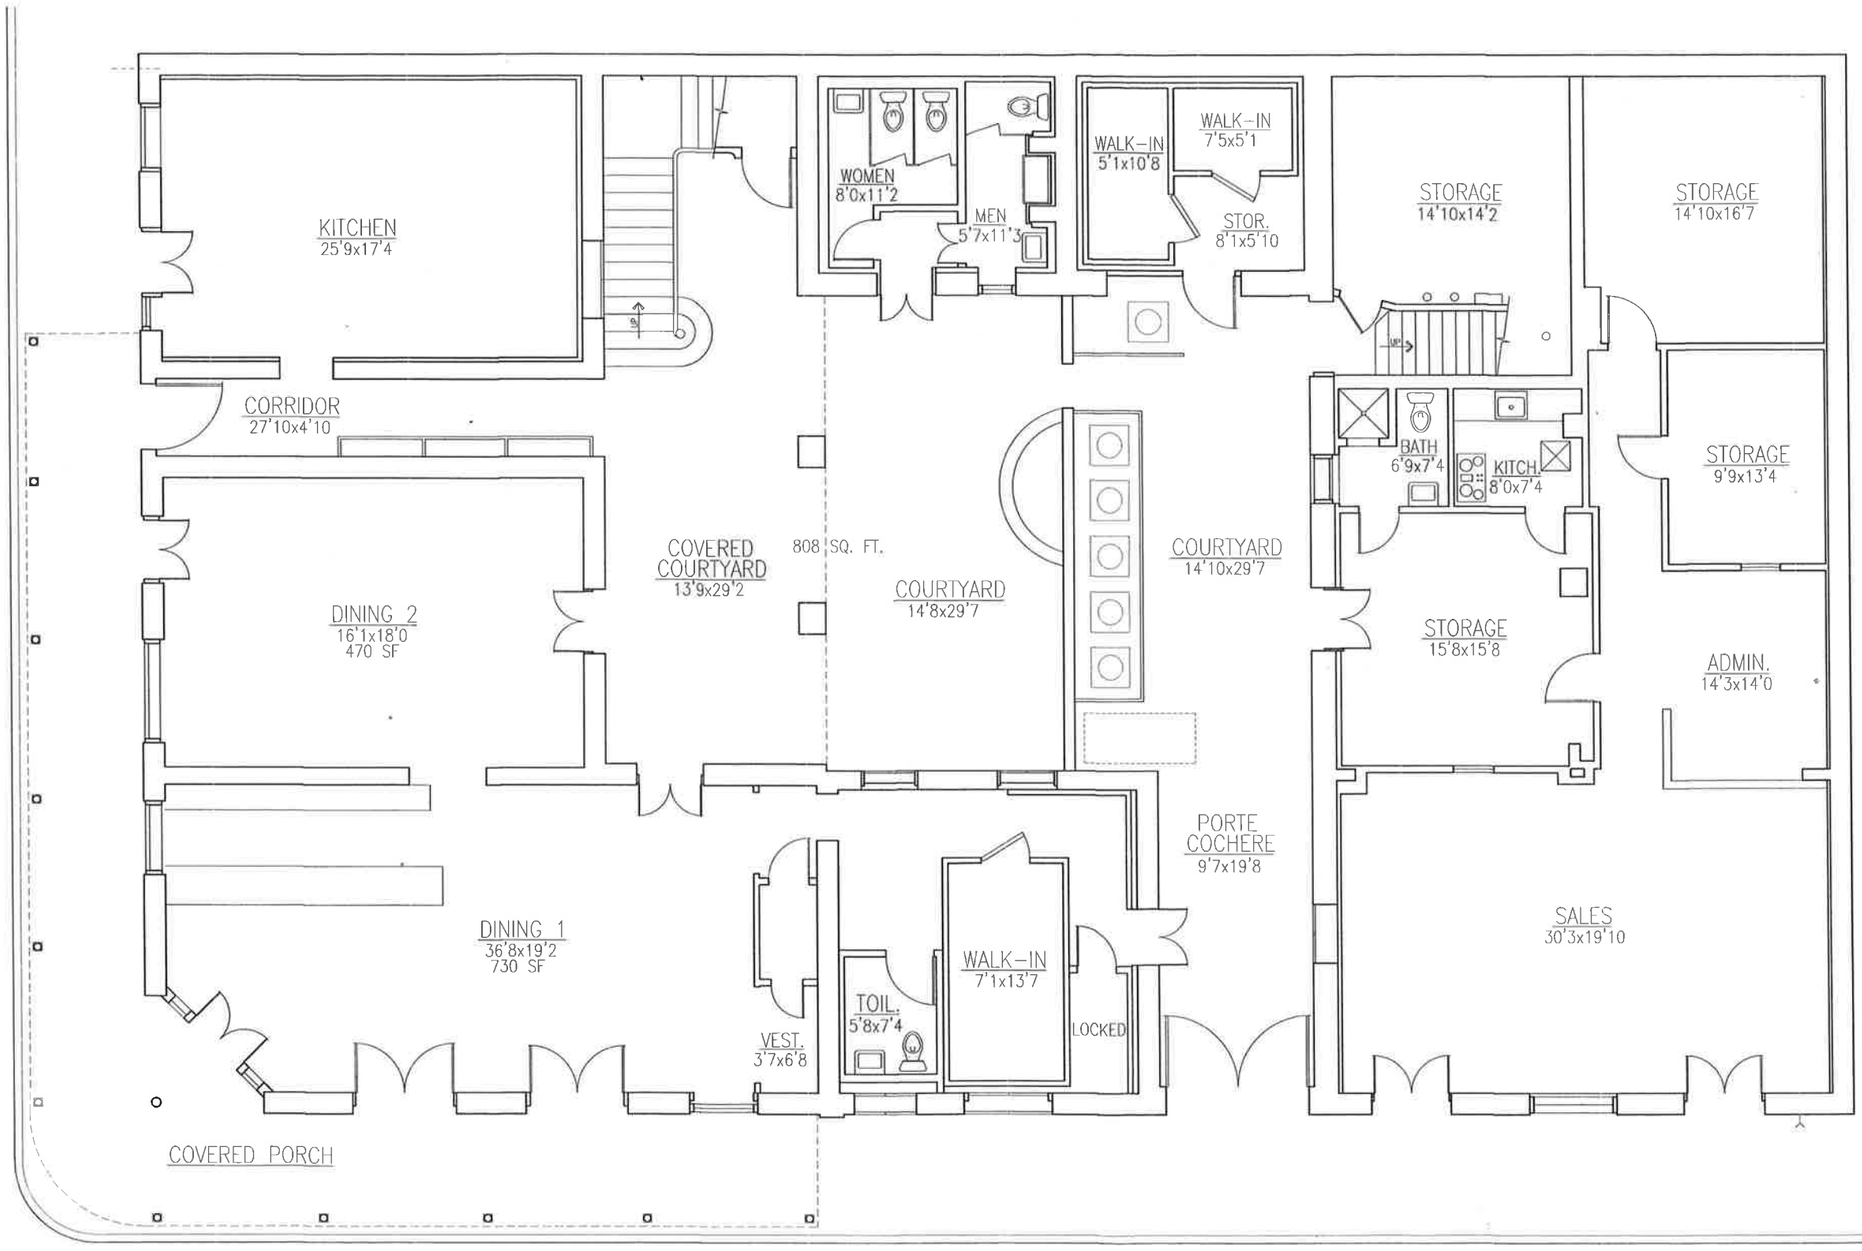

EXISTING FIRST FLOOR PLAN

SCALE: 1/4" = 1'-0"

TERRELL FABACHER ARCHITECTS, L.L.C.
1907 SOPHIE WRIGHT PLACE
NEW ORLEANS, LOUISIANA 70130
504-566-1320 TEL

These plans and specifications have been prepared by me or under my close supervision and they comply with all city requirements to the best of my knowledge and belief.

The project (will)(will not) be visited periodically to review job progress

NAPOLEON HOUSE
EXISTING CONDITIONS
500 CHARTRES STREET
NEW ORLEANS, LOUISIANA

NO.	REVISIONS

CHECKED BY:
DRAWN BY:
DATE: 9-27-16
JOB NO.:

EX1

SHEET OF

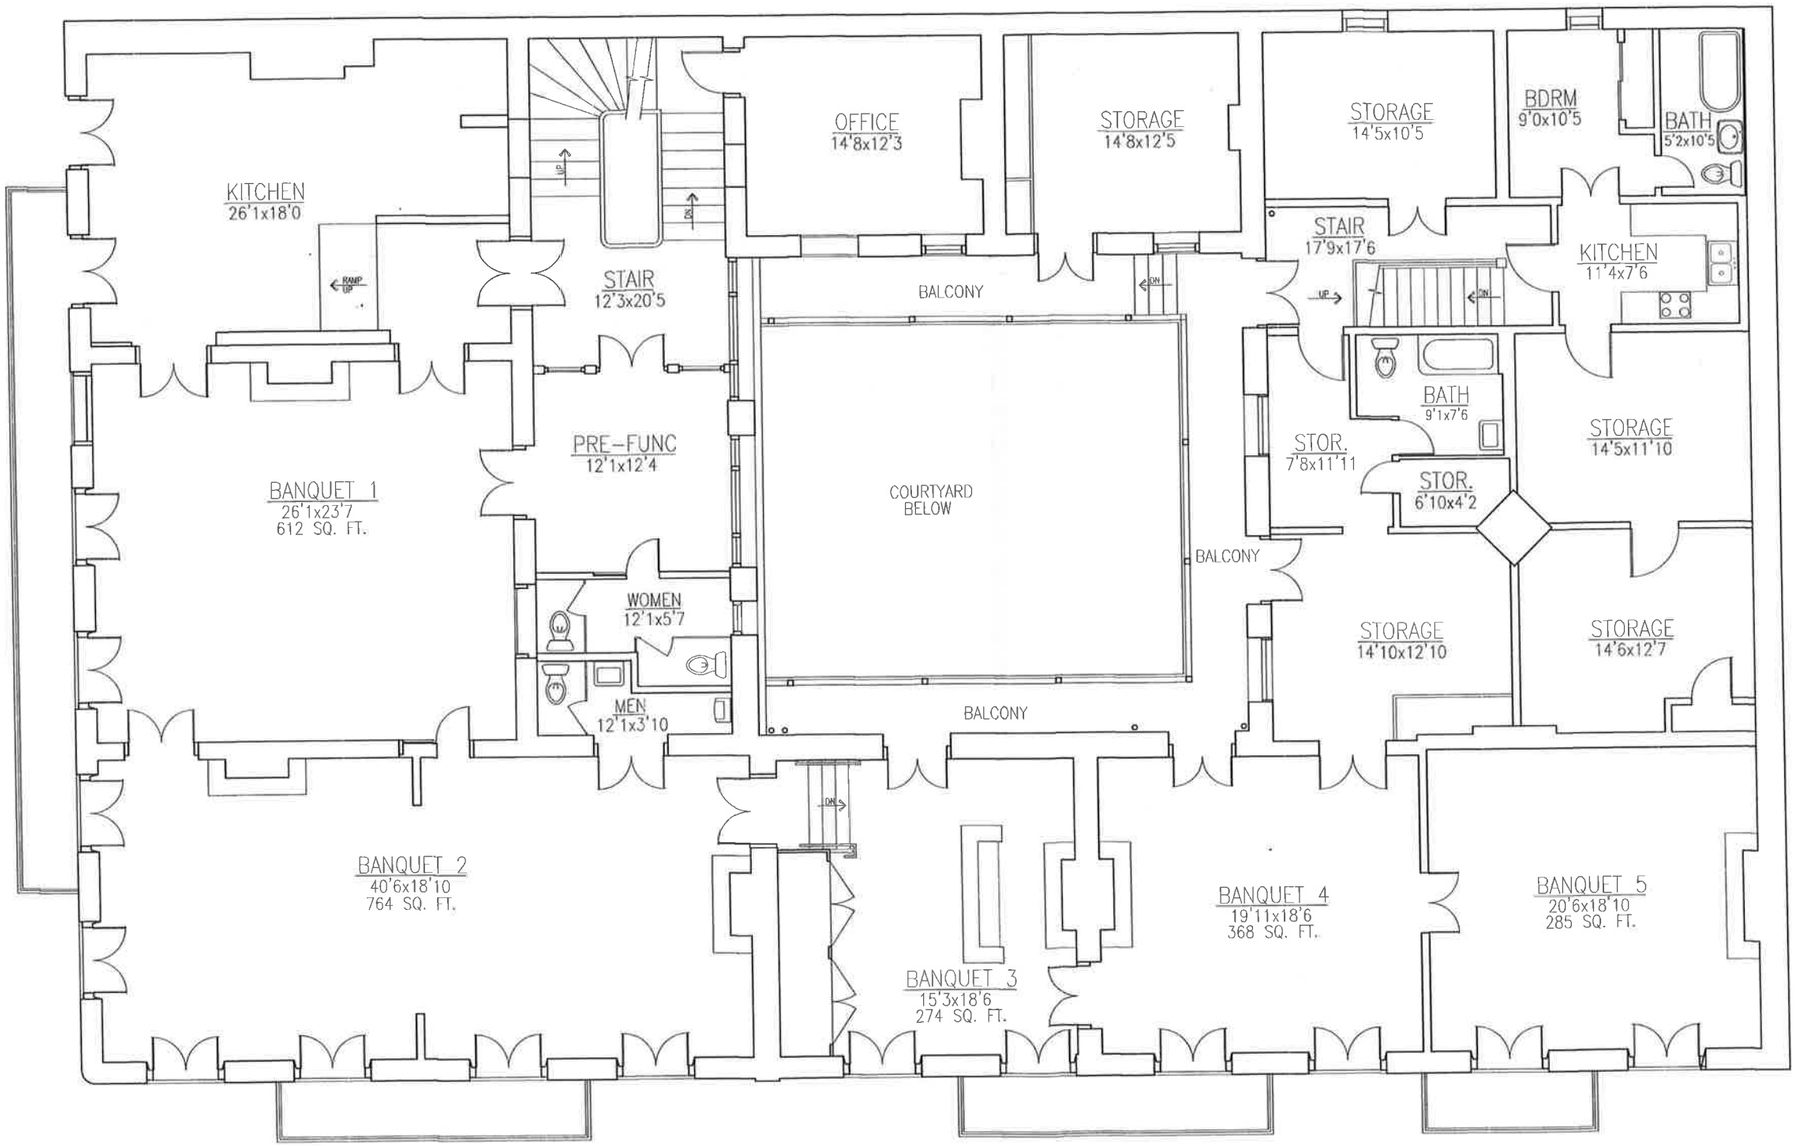

EXISTING SECOND FLOOR PLAN

SCALE: 1/4" = 1'-0"

TERRELL FABACHER ARCHITECTS, L.L.C.
1907 SOPHIE WRIGHT PLACE
NEW ORLEANS, LOUISIANA 70130
504-566-1320 TEL

These plans and specifications have been prepared by me or under my close supervision and they comply with all city requirements to the best of my knowledge and belief.

The project (will)(will not) be visited periodically to review job progress

NAPOLEON HOUSE
EXISTING CONDITIONS
500 CHARTRES STREET
NEW ORLEANS, LOUISIANA

NO.	REVISIONS

CHECKED BY:

DRAWN BY:

DATE: 9-27-16

JOB NO.:

EX2

SHEET OF

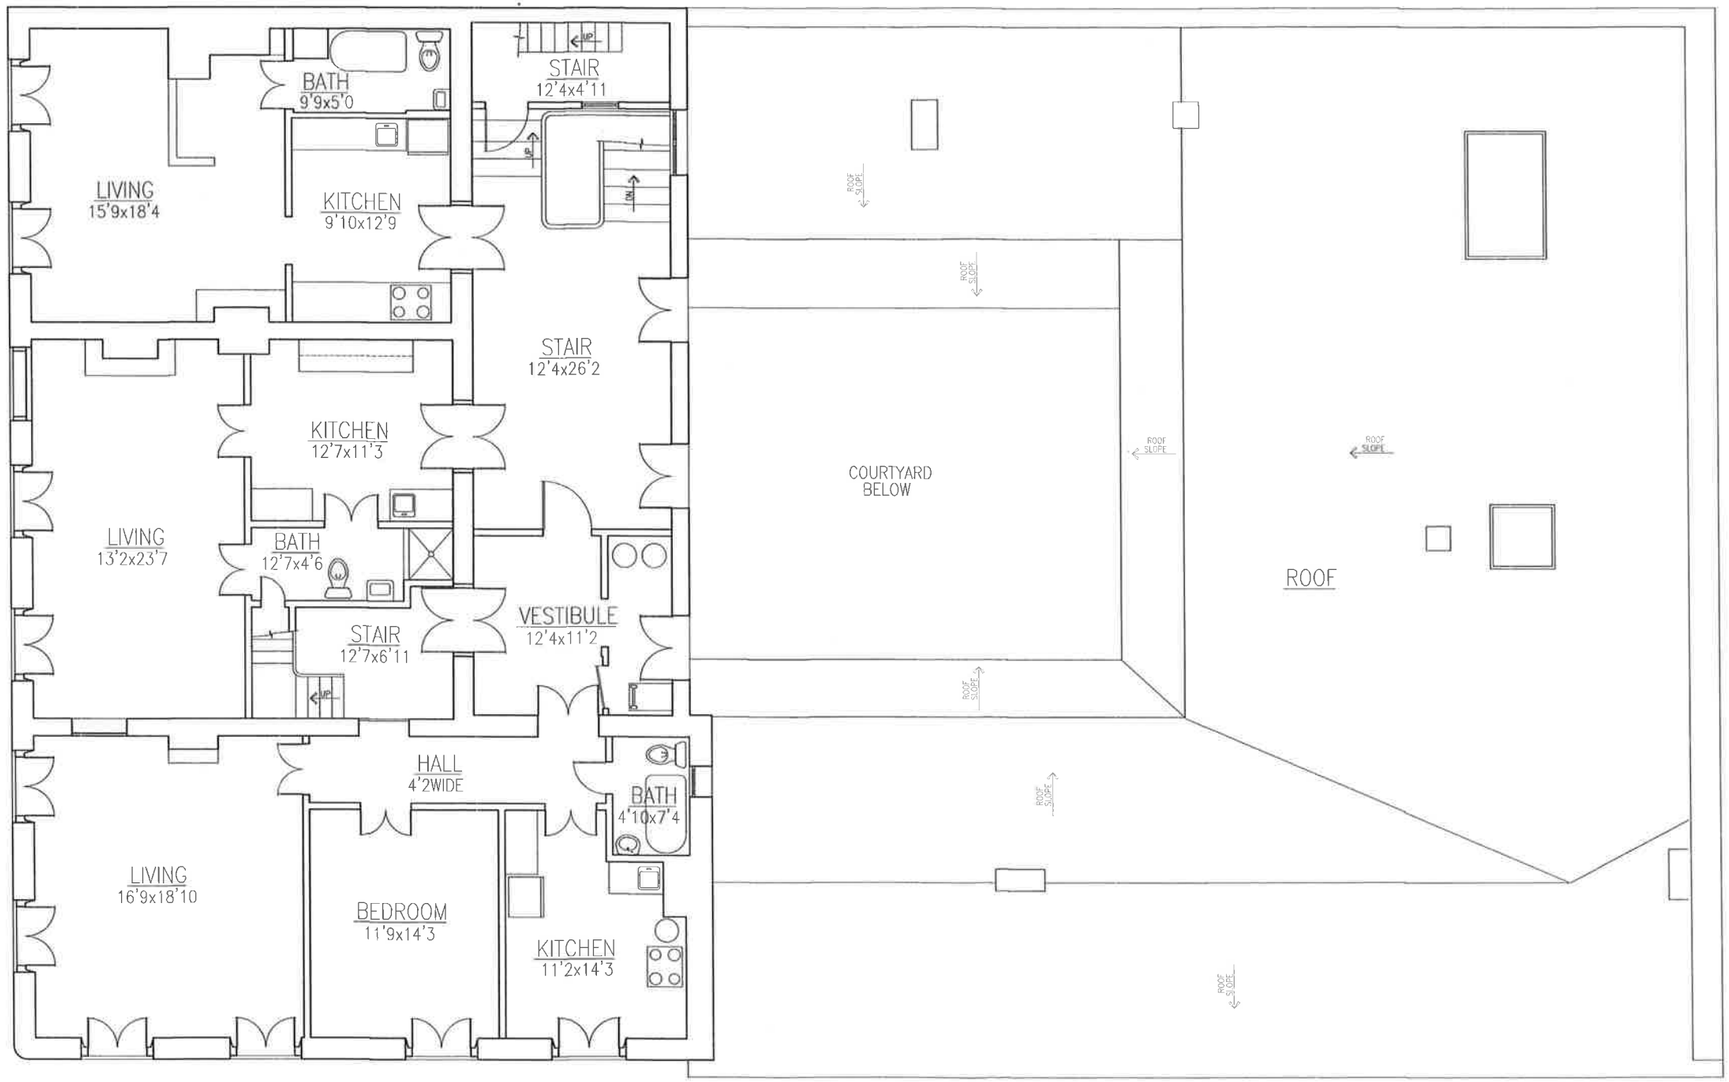

EXISTING THIRD FLOOR PLAN

SCALE: 1/4" = 1'-0"

TERRELL FABACHER ARCHITECTS, L.L.C.
1907 SOPHIE WRIGHT PLACE
NEW ORLEANS, LOUISIANA 70130
504-566-1320 TEL

These plans and specifications have been prepared by me or under my close supervision and they comply with all city requirements to the best of my knowledge and belief.

The project (will)(will not) be visited periodically to review job progress

NAPOLEON HOUSE
EXISTING CONDITIONS
500 CHARTRES STREET
NEW ORLEANS, LOUISIANA

NO.	REVISIONS

CHECKED BY:

DRAWN BY:

DATE: 9-27-16

JOB NO.:

EX3

SHEET OF

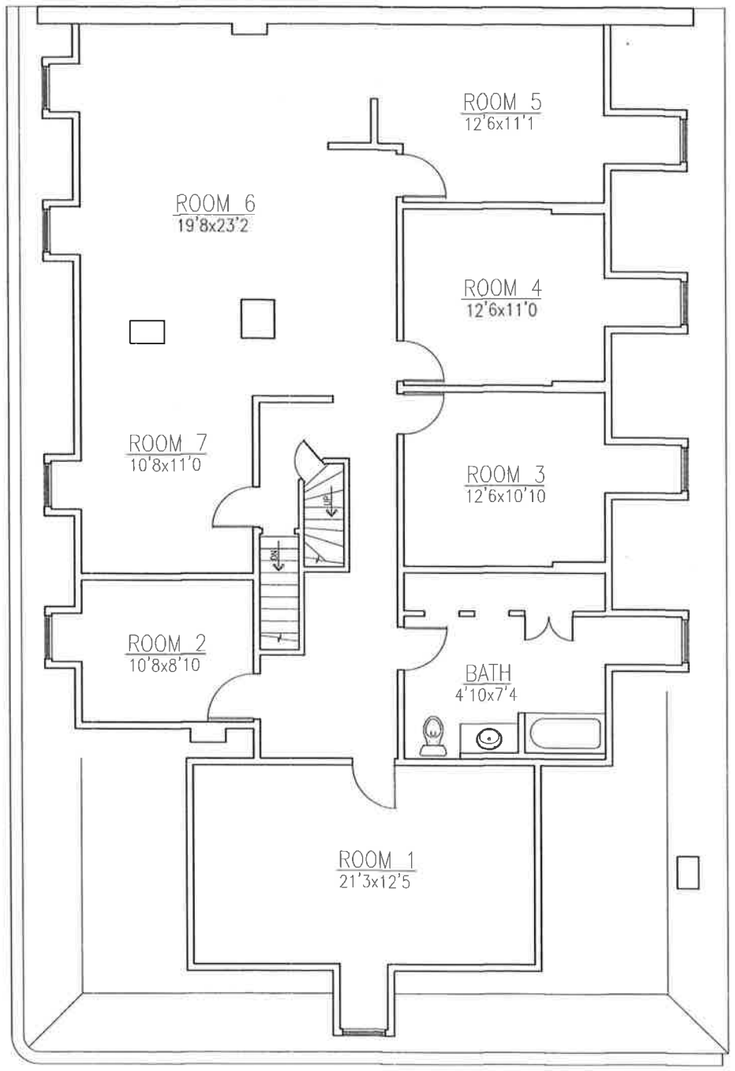

EXISTING FOURTH FLOOR PLAN

SCALE: 1/4" = 1'-0"

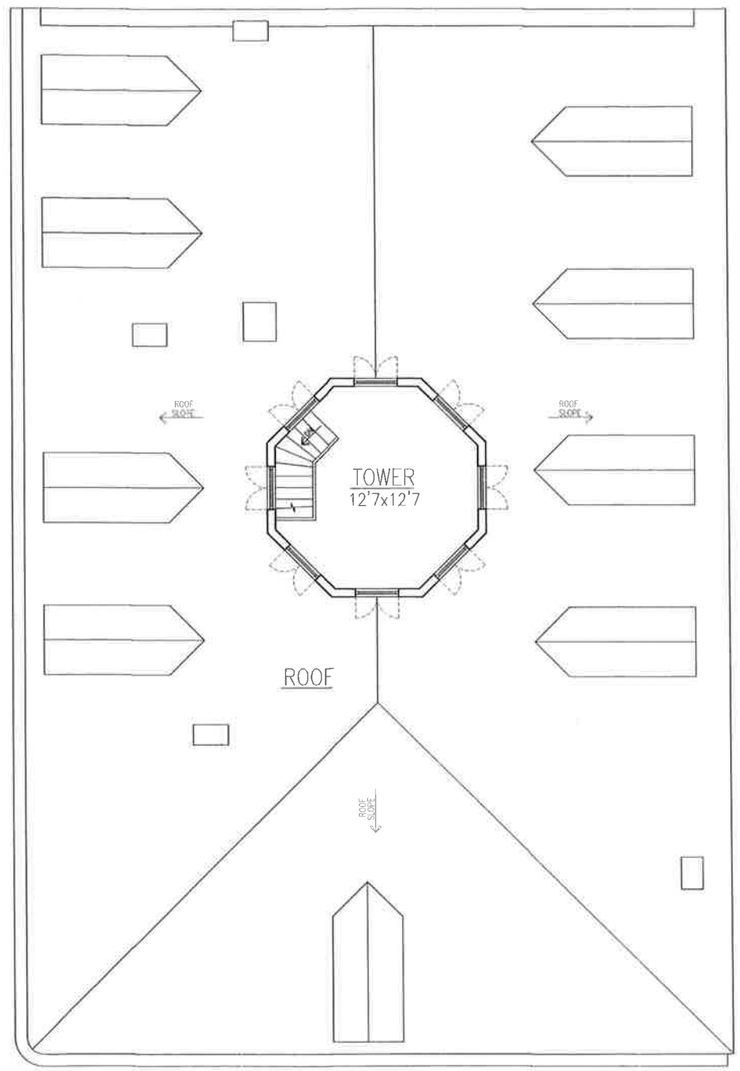

EXISTING TOWER/ROOF PLAN

SCALE: 1/4" = 1'-0"

TERRELL FABACHER
ARCHITECTS, L.L.C.
1907 SOPHIE WRIGHT PLACE
NEW ORLEANS, LOUISIANA 70130
504-566-1320 TEL

These plans and specifications have been prepared by me or under my close supervision and they comply with all city requirements to the best of my knowledge and belief.

The project (will)(will not) be visited periodically to review job progress

NAPOLEON HOUSE
EXISTING CONDITIONS
500 CHARTRES STREET
NEW ORLEANS, LOUISIANA

NO.	REVISIONS

CHECKED BY:

DRAWN BY:

DATE: 9-27-16

JOB NO.:

EX4

SHEET OF